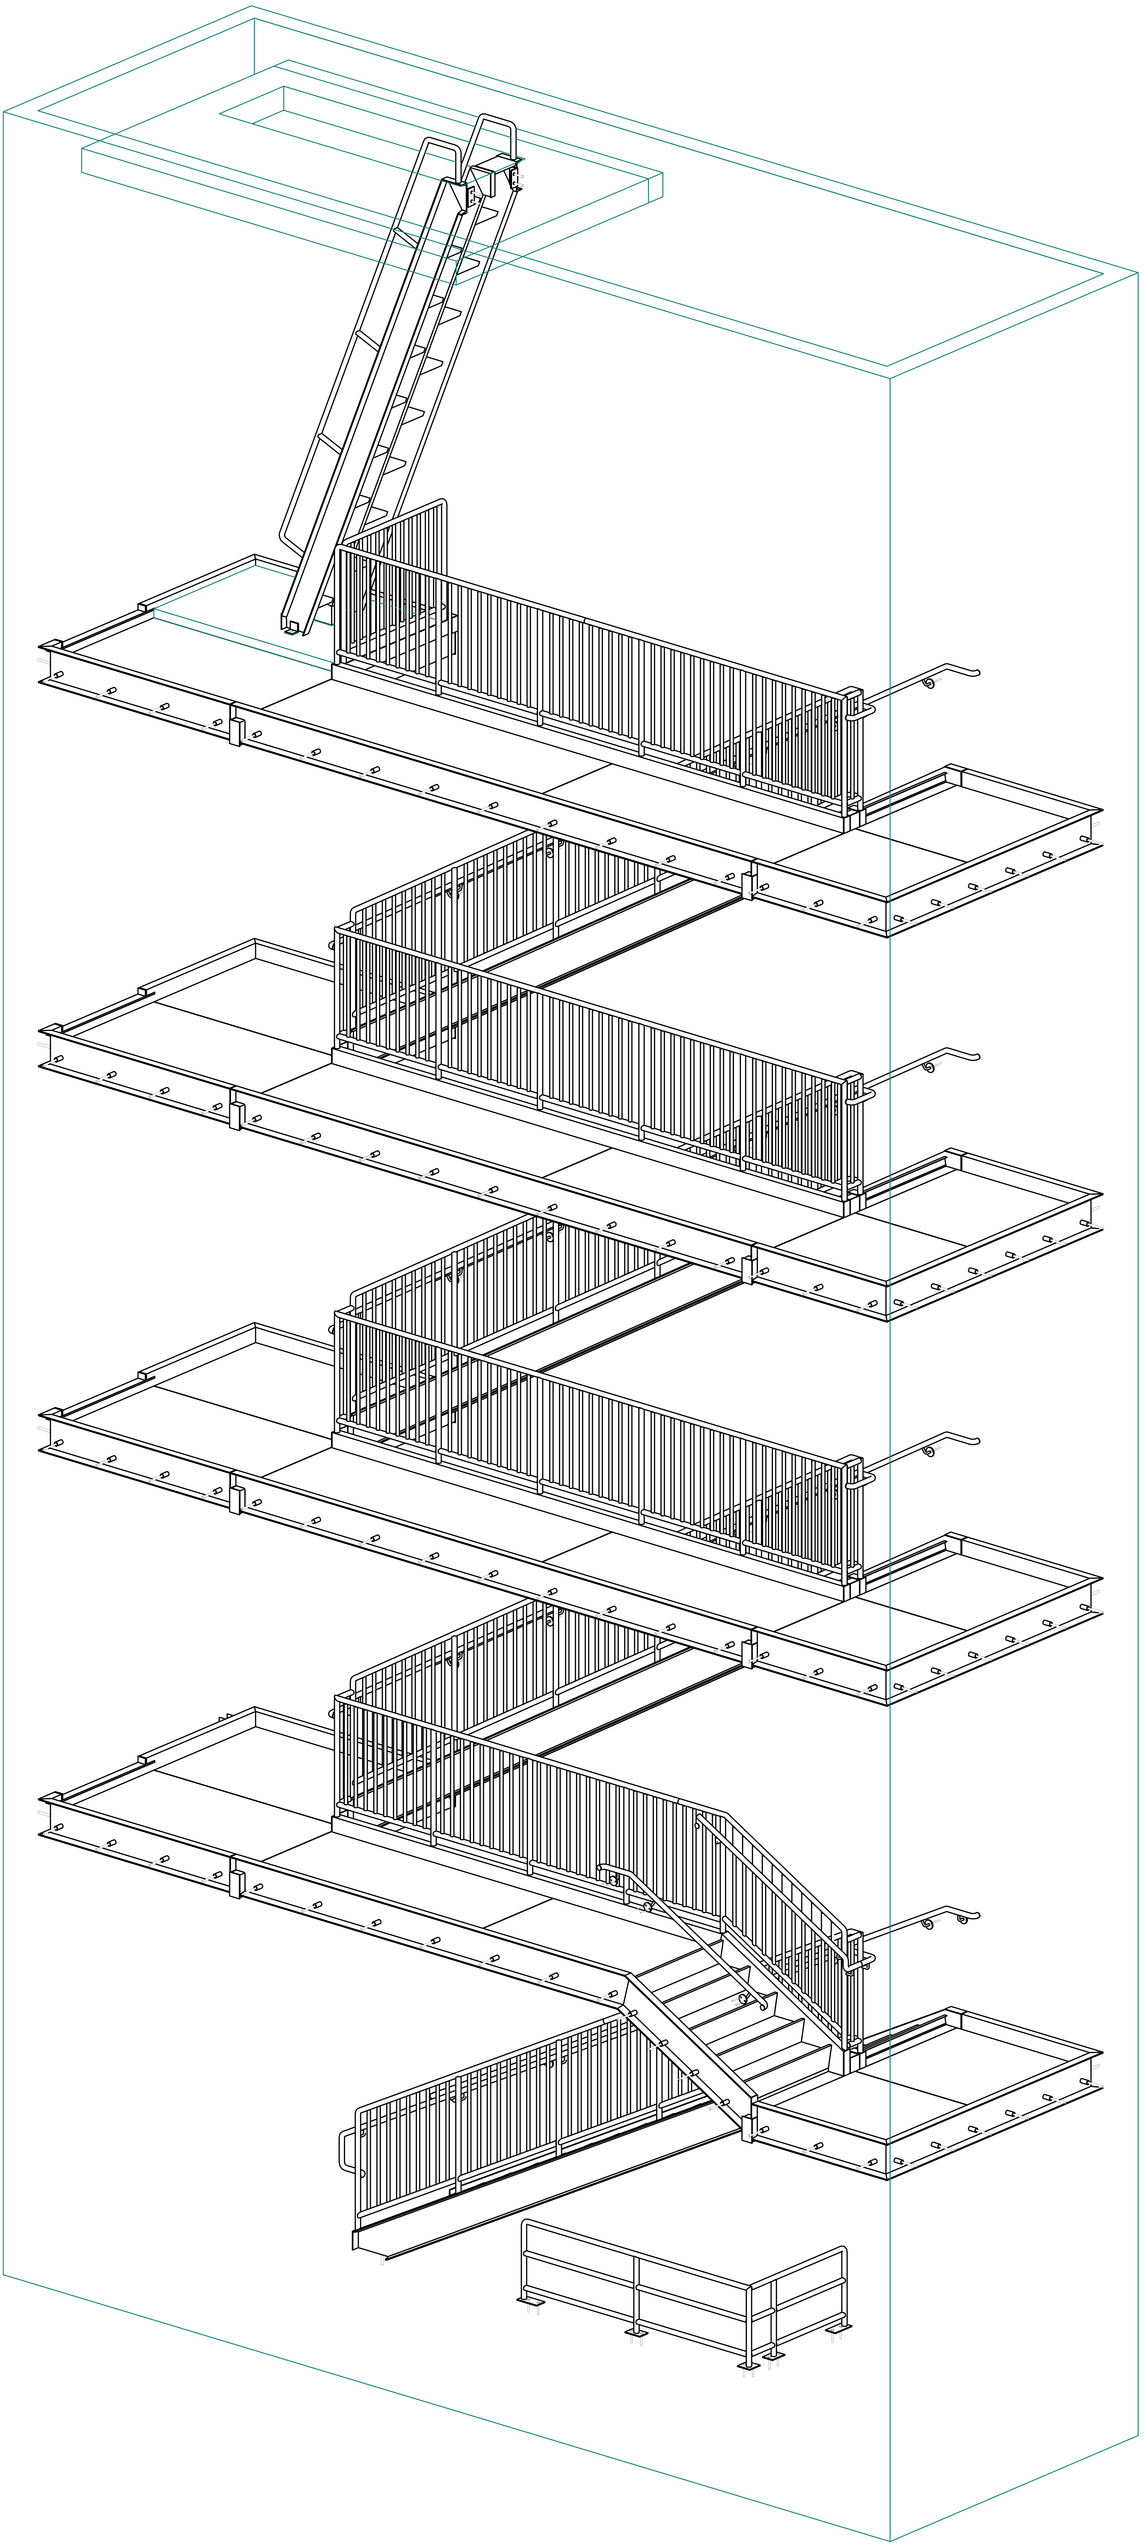

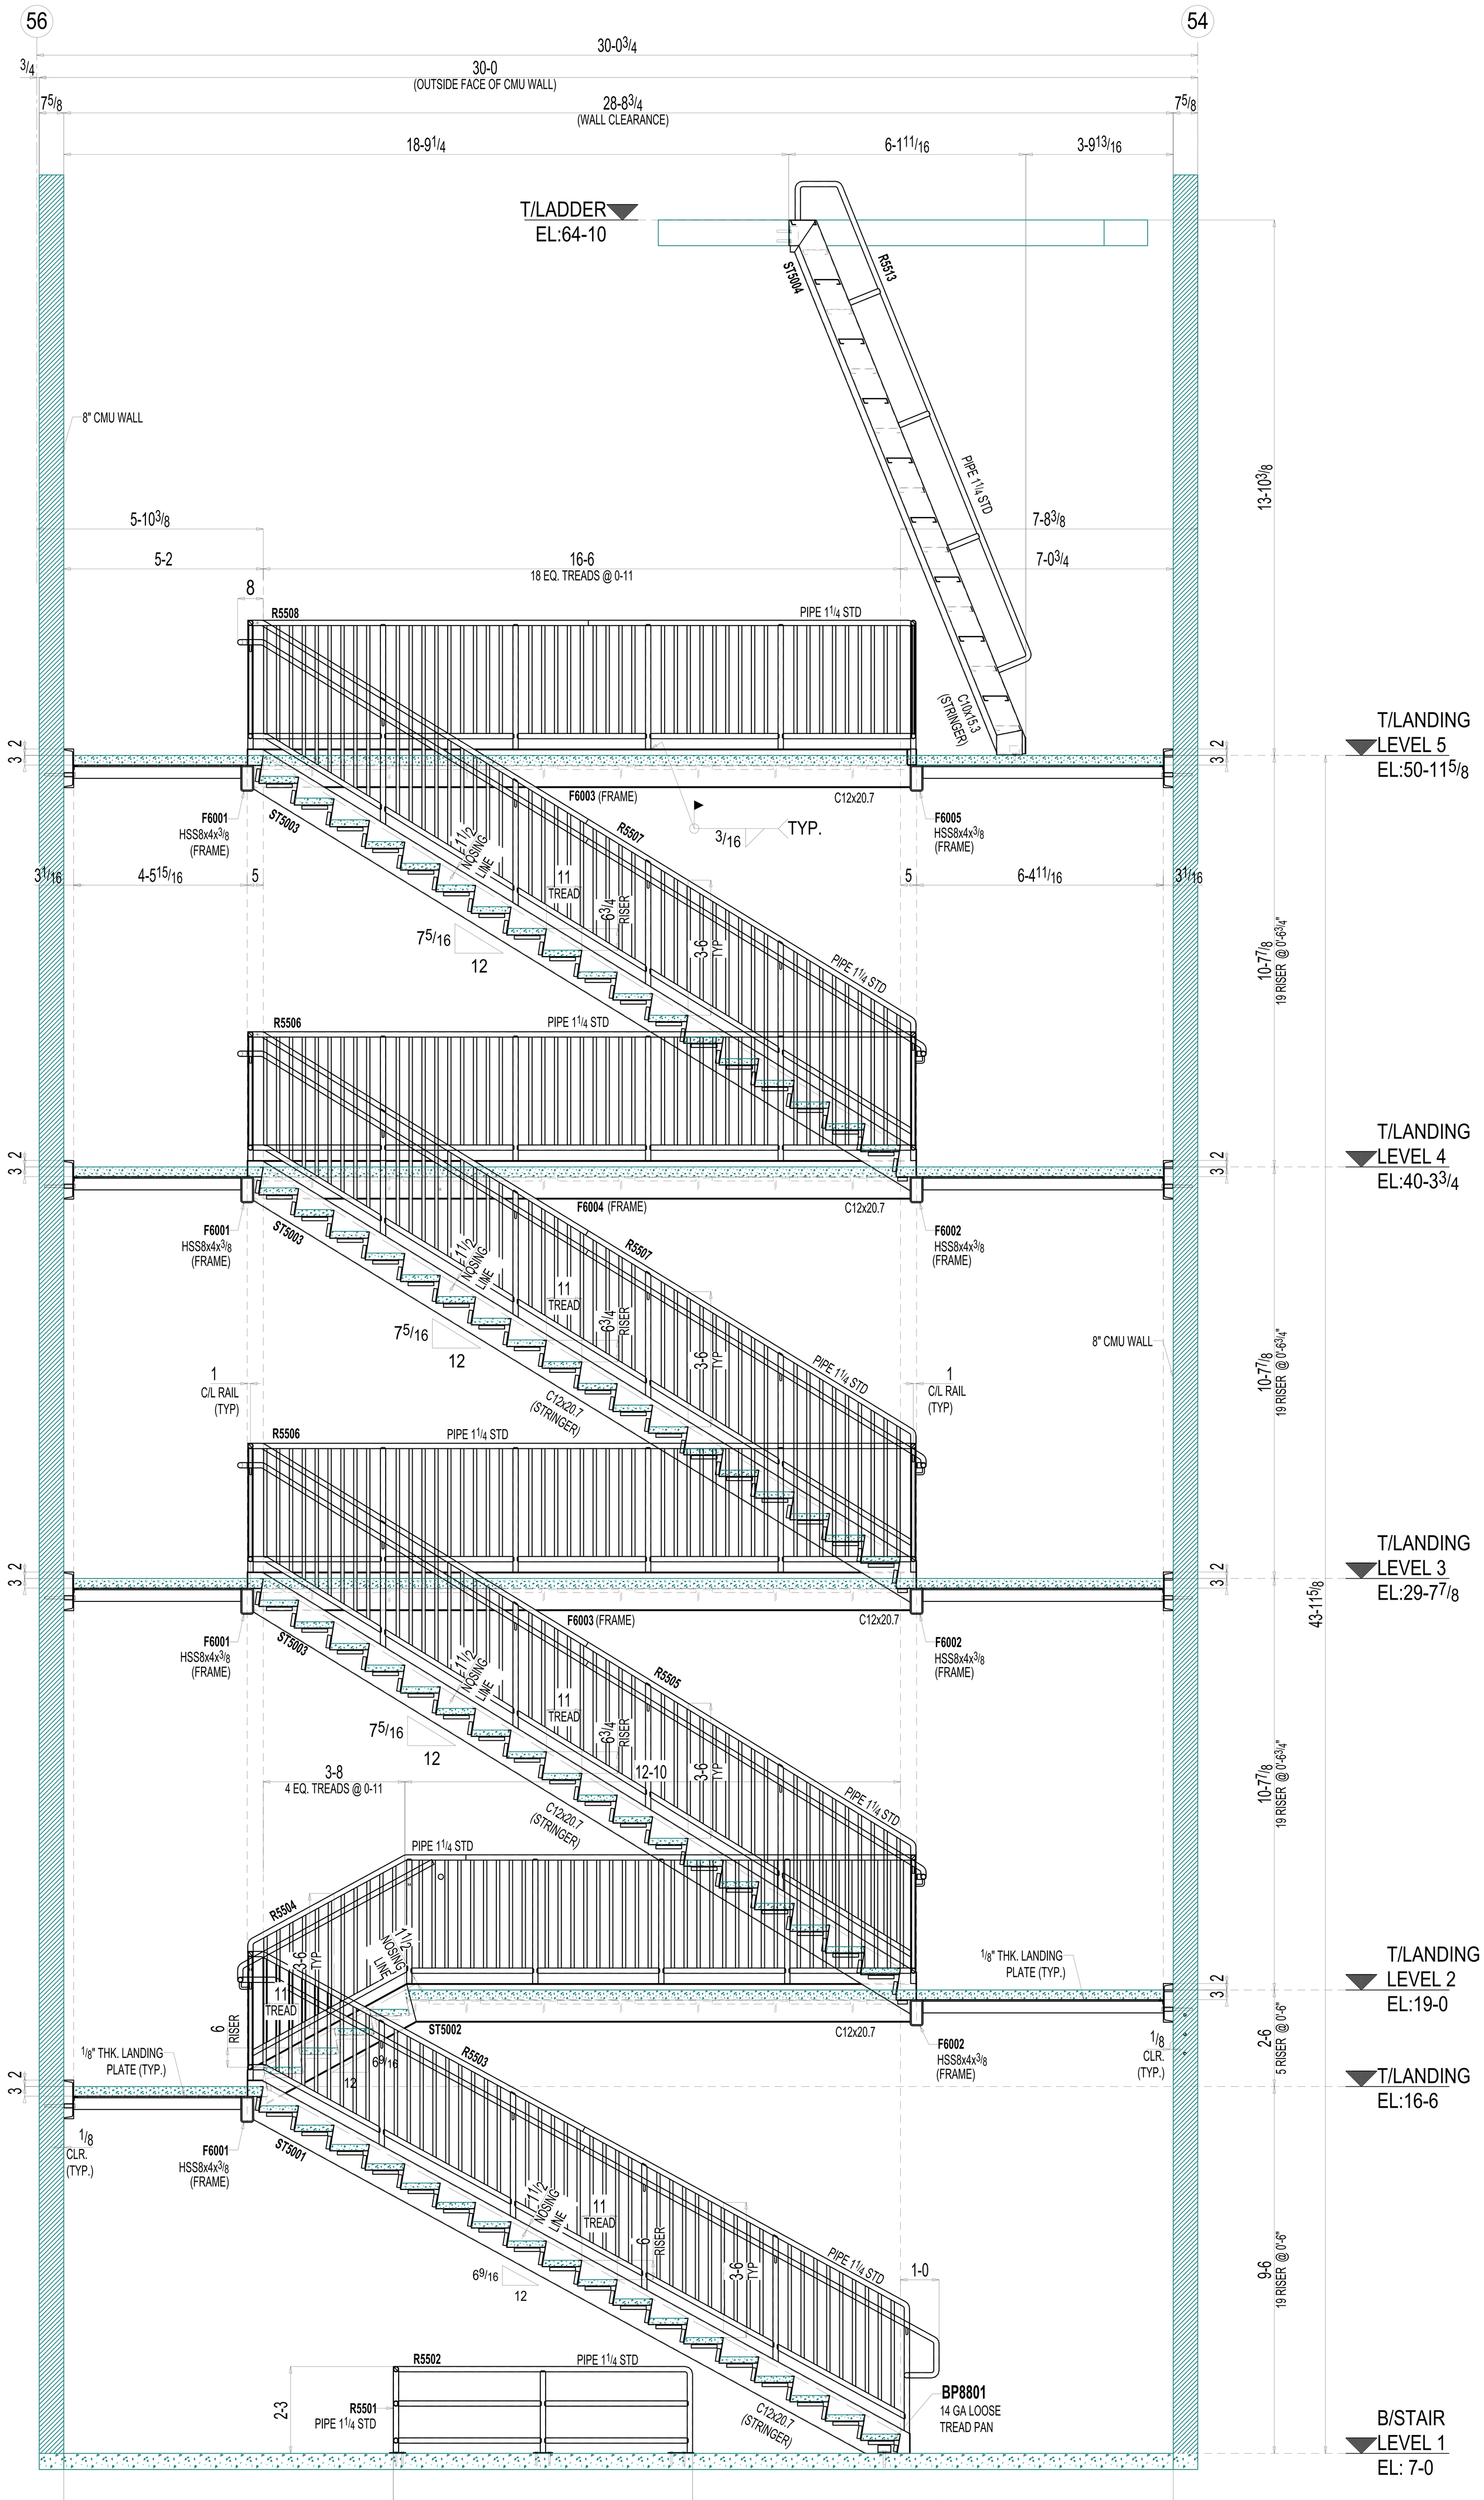

1 E108 ELEVATION VIEW
(REF. DWG.2/A7.1.2)

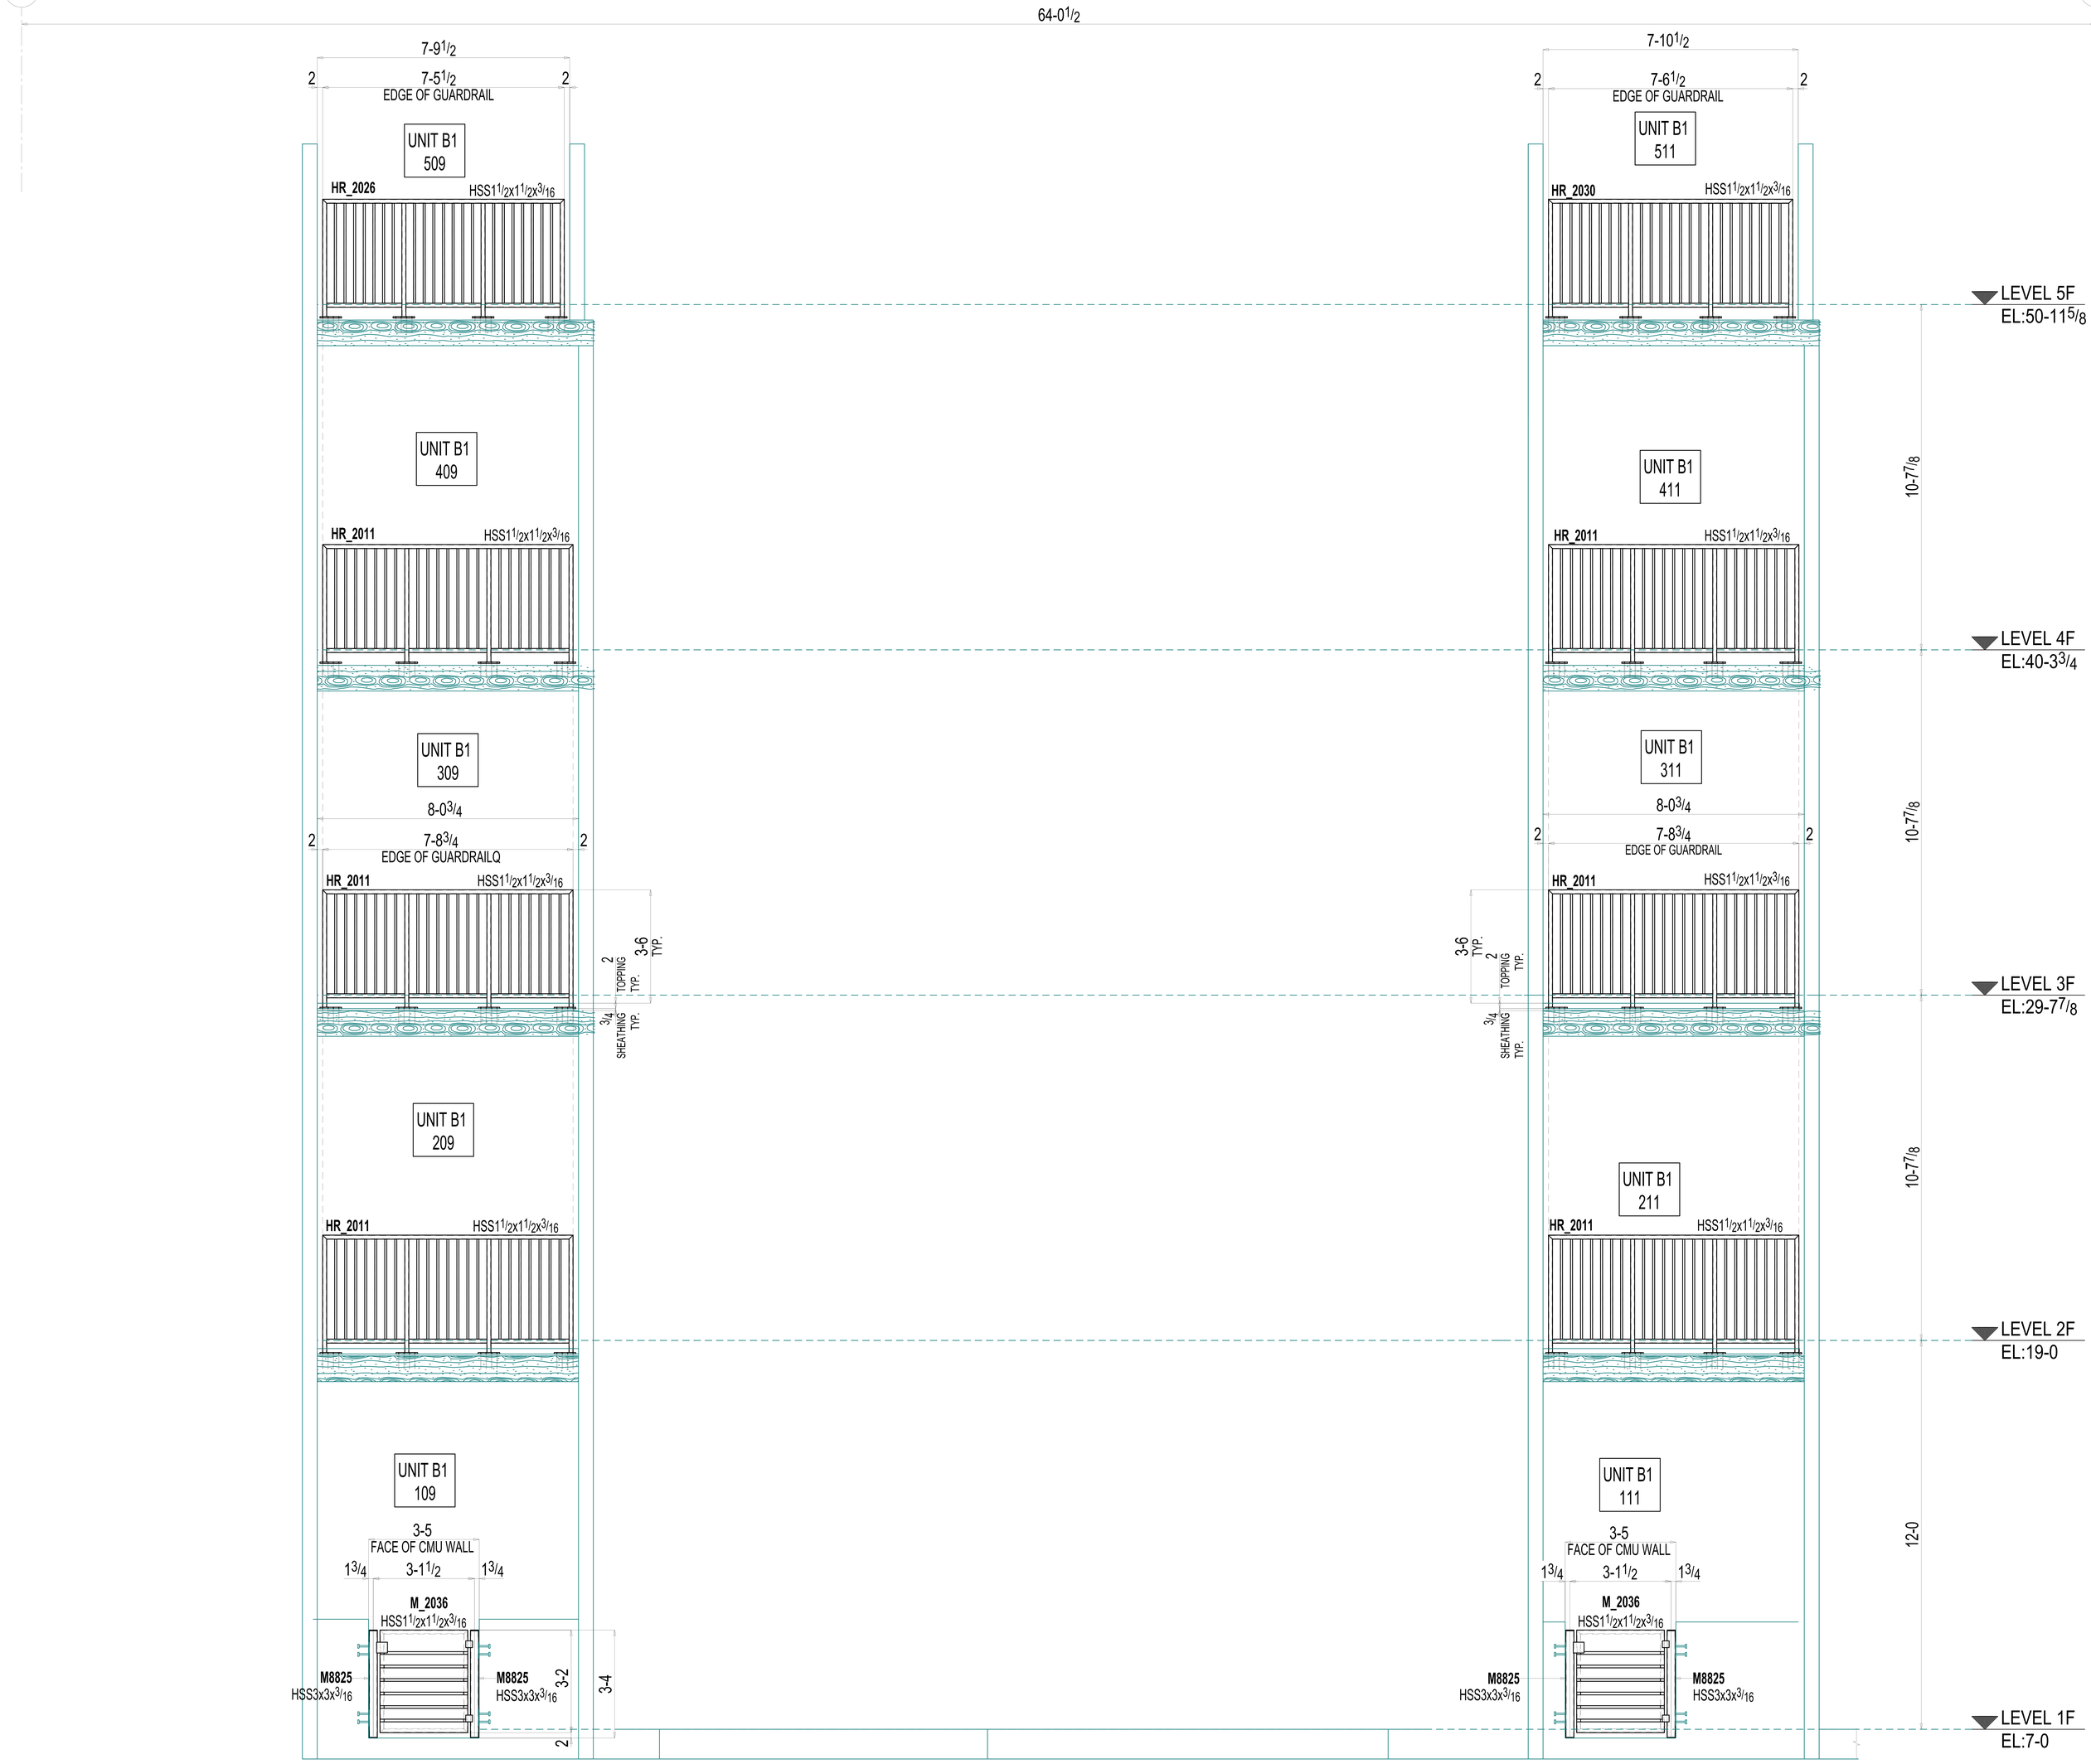

1
E333

ELEVATION VIEW
(REF: 1/A4.1.1)

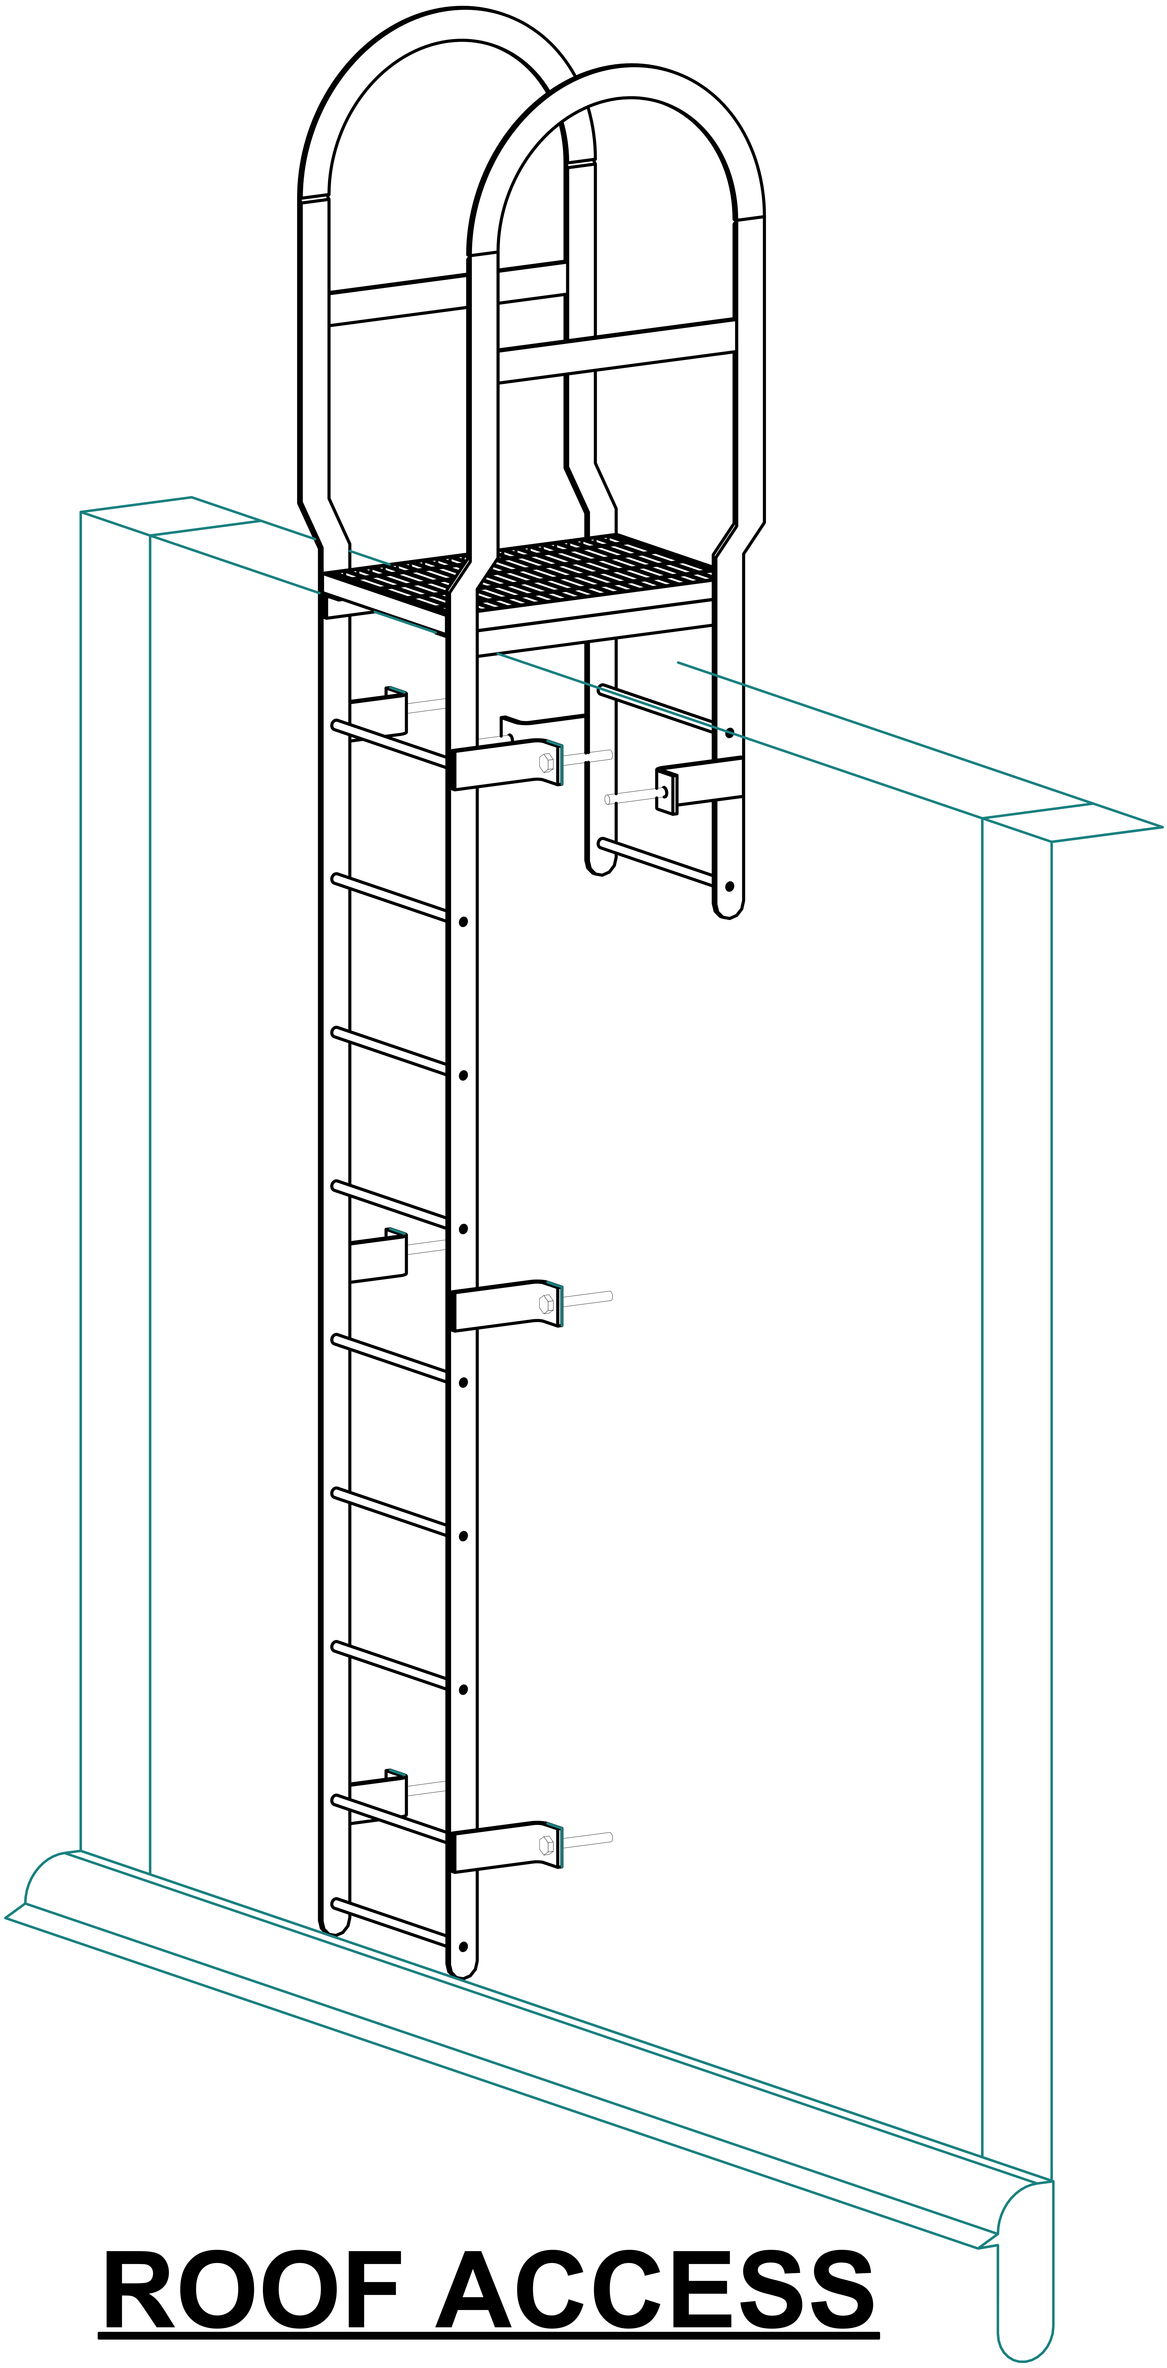

ROOF ACCESS LADDER ISO